



LE RENAISSANCE
— RETIREMENT —

FLEURIMONT

Le Renaissance Fleurimont
1341 King st. Est,
Sherbrooke (Qc)
J1G 0G4

- LEVELS
- APARTMENT PLANS
- 3D VIEWS

819-780-7777
lerenaissance.ca



LE RENAISSANCE
— RETIREMENT —



SCALE: 1/8" = 1'-0"

5A

3 BEDROOMS

APARTMENT

1350 ft²

BALCONY

150 ft²

TOTAL

1500 ft²

AMENITIES

- Washer & dryer area
- Dishwasher area
- Locker
- Air conditioning
- Walk-in

LEGEND


- 1 BALCONY (12'-6" x 6'-0")
- 2 BALCONY (12'-6" x 6'-0")
- 3 LAUNDRY (7'-4" x 5'-0")
- 4 BEDROOM (11'-0" x 13'-0")
- 5 BEDROOM (10'-0" x 11'-8")
- 6 BEDROOM (10'-6" x 11'-0")
- 7 KITCHEN (9'-6" x 8'-5")
- 8 LOCKER (5'-6" x 7'-4")
- 9 BATHROOM (5'-0" x 8'-6")
- 10 BATHROOM (8'-6" x 8'-7")
- 11 DINING ROOM (9'-6" x 10'-9")
- 12 LIVING ROOM (11'-1" x 13'-7")
- 13 WALK-IN (7'-0" x 5'-4")

1-844-843-1113

lerenaissance.ca



L'E RENAISSANCE
— RETIREMENT —

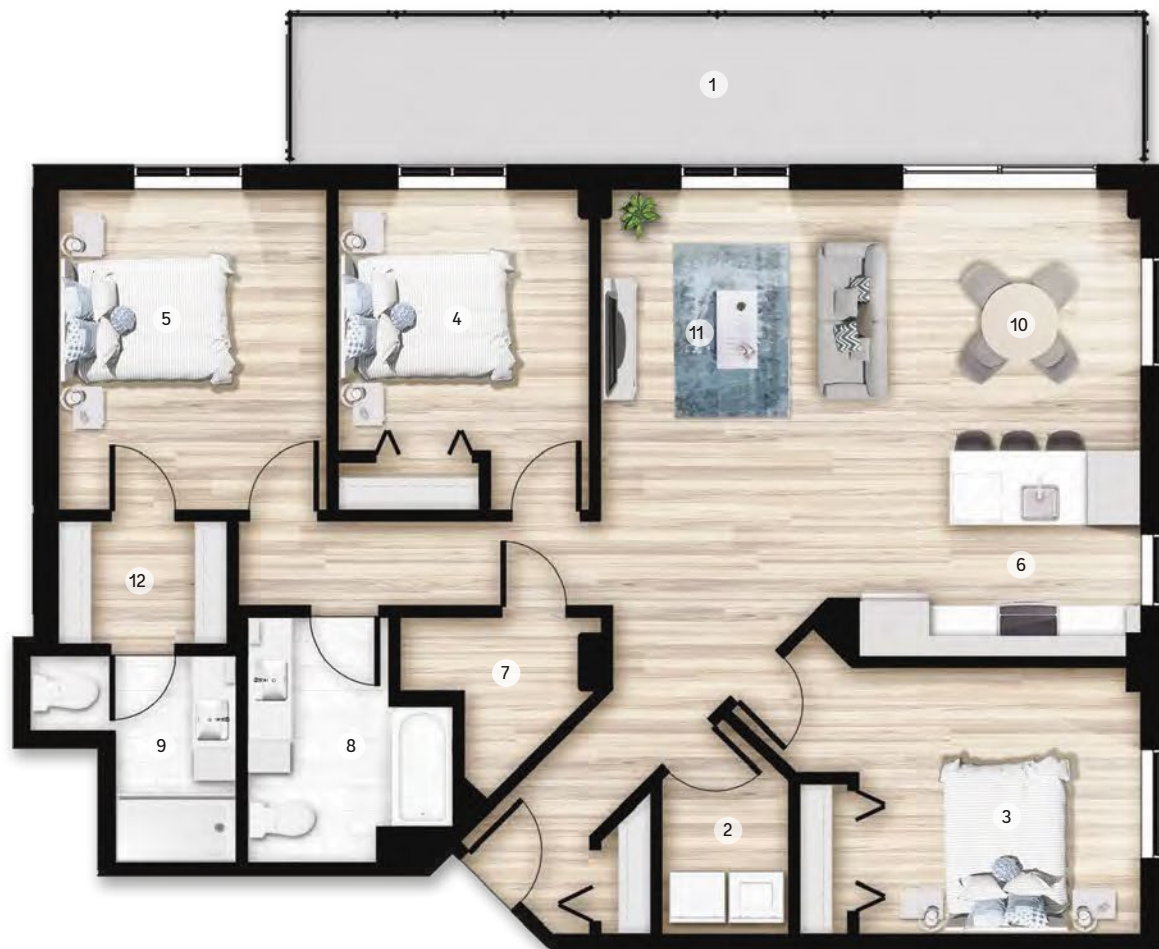

SCALE: 1/8" = 1'-0"

5B

3 BEDROOMS

APARTMENT

1392 ft²

BALCONY

225 ft²

TOTAL

1617 ft²

AMENITIES

- Washer & dryer area
- Dishwasher area
- Locker
- Air conditioning
- Walk-in

LEGEND

- 1 BALCONY (35'-6" x 6'-4")
- 2 LAUNDRY (5'-3" x 7'-7")
- 3 BEDROOM (11'-7" x 11'-0")
- 4 BEDROOM (10'-4" x 13'-2")
- 5 BEDROOM (11'-0" x 13'-2")
- 6 KITCHEN (11'-7" x 8'-5")
- 7 LOCKER (8'-4" x 5'-6")
- 8 BATHROOM (5'-10" x 10'-1")
- 9 BATHROOM (5'-0" x 8'-6")
- 10 DINING ROOM (11'-3" x 10'-9")
- 11 LIVING ROOM (10'-11" x 13'-7")
- 12 WALK-IN (7'-0" x 5'-1")

1-844-843-1113

lerenaissance.ca



L' RENAISSANCE
— RETIREMENT —

3A



1-844-843-1113
lerenaissance.ca



L'E RENAISSANCE
— RETIREMENT —

4A - CORNER UNIT



1-844-843-1113
lerenaissance.ca



LE RENAISSANCE
— RETIREMENT —

4A - CORNER UNIT




1-844-843-1113
lerenaissance.ca



L'ESPLANADE
RENAISSANCE
— RETIREMENT —

LEVEL 0

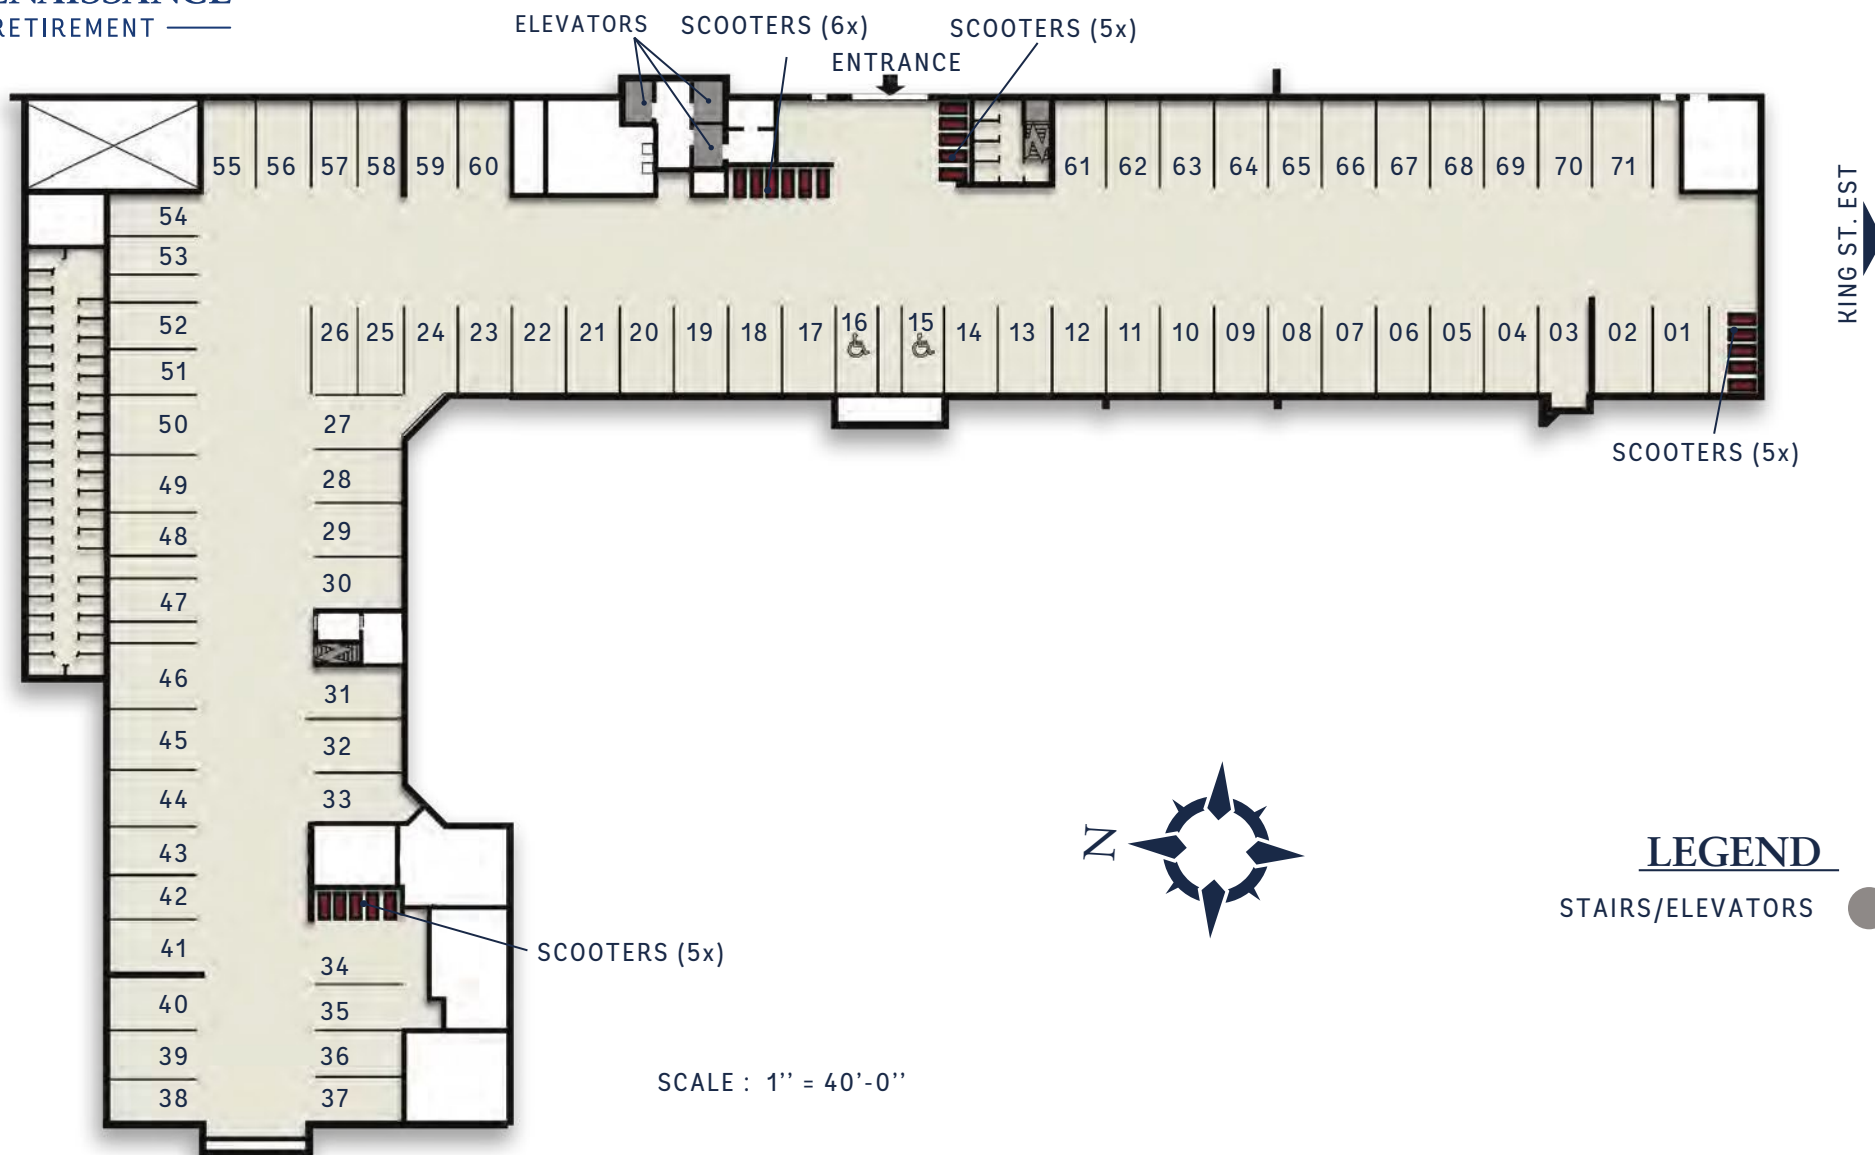


1-844-843-1113
lerenaissance.ca



LÉ RENAISSANCE
RETIREMENT

LEVEL 1

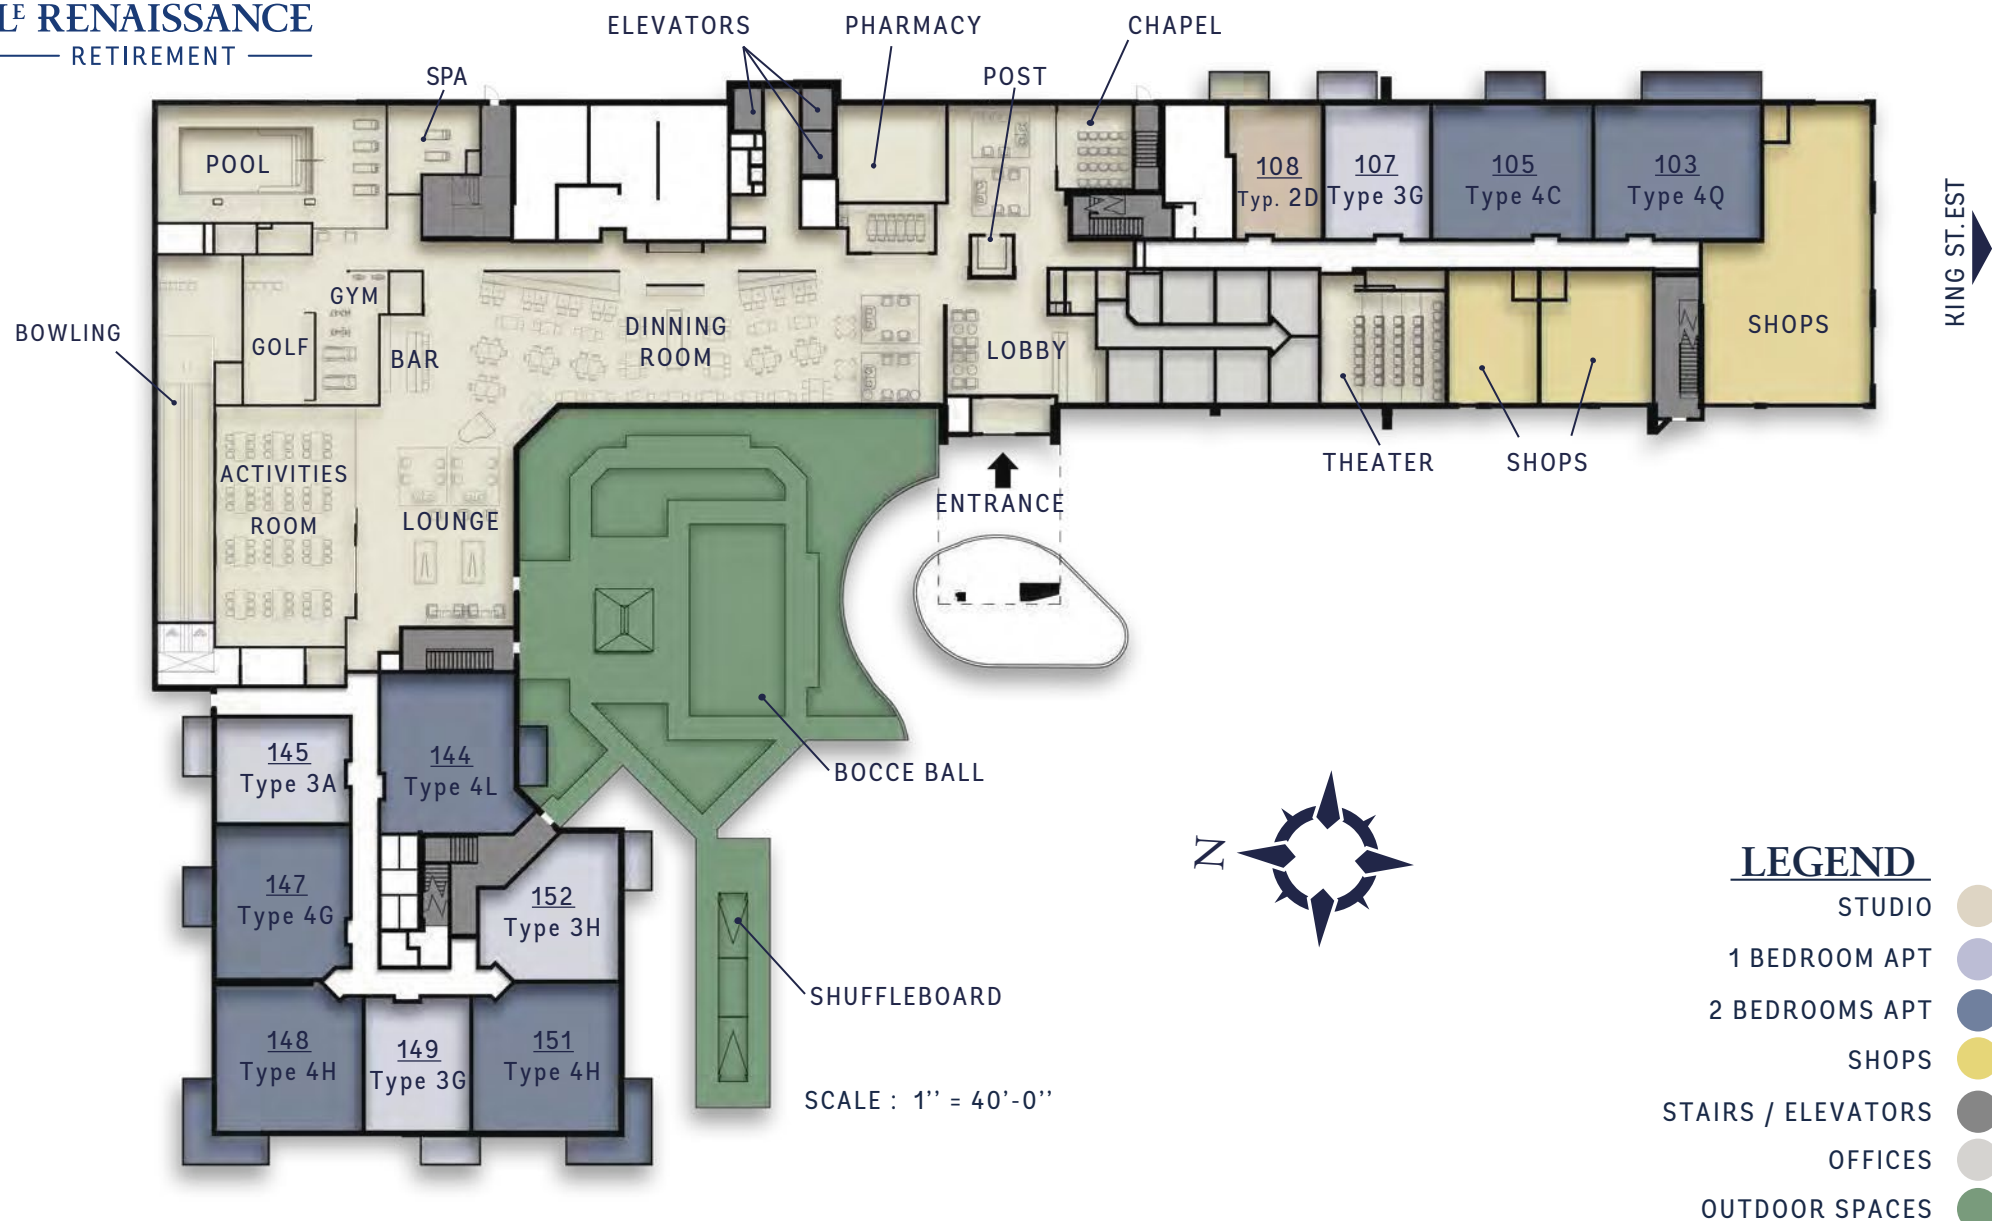

1-844-843-1113
lerenaissance.ca



L'E RENAISSANCE
— RETIREMENT —

LEVEL 2



LEGEND

- STUDIO (tan circle)
- 1 BEDROOM APT. (light blue circle)
- 2 BEDROOMS APT. (dark blue circle)
- 3 BEDROOMS APT. (yellow circle)
- STAIRS / ELEVATORS (grey circle)
- LA CITADELLE, CARE UNIT (red circle)

1-844-843-1113
lerenaissance.ca



L'ESPLANADE
RENAISSANCE
— RETIREMENT —

LEVEL 3



1-844-843-1113
lerenaissance.ca



L'ESPLANADE
RETIREDMENT

LEVEL 4



1-844-843-1113
lerenaissance.ca



L'E RENAISSANCE
— RETIREMENT —

LEVEL 5



1-844-843-1113
lerenaissance.ca



L'E RENAISSANCE
— RETIREMENT —

LEVEL 6



1-844-843-1113
lerenaissance.ca



LE RENAISSANCE
— RETIREMENT —

LEVEL 7



1-844-843-1113
lerenaissance.ca



L'E RENAISSANCE
— RETIREMENT —

LEVEL 8

